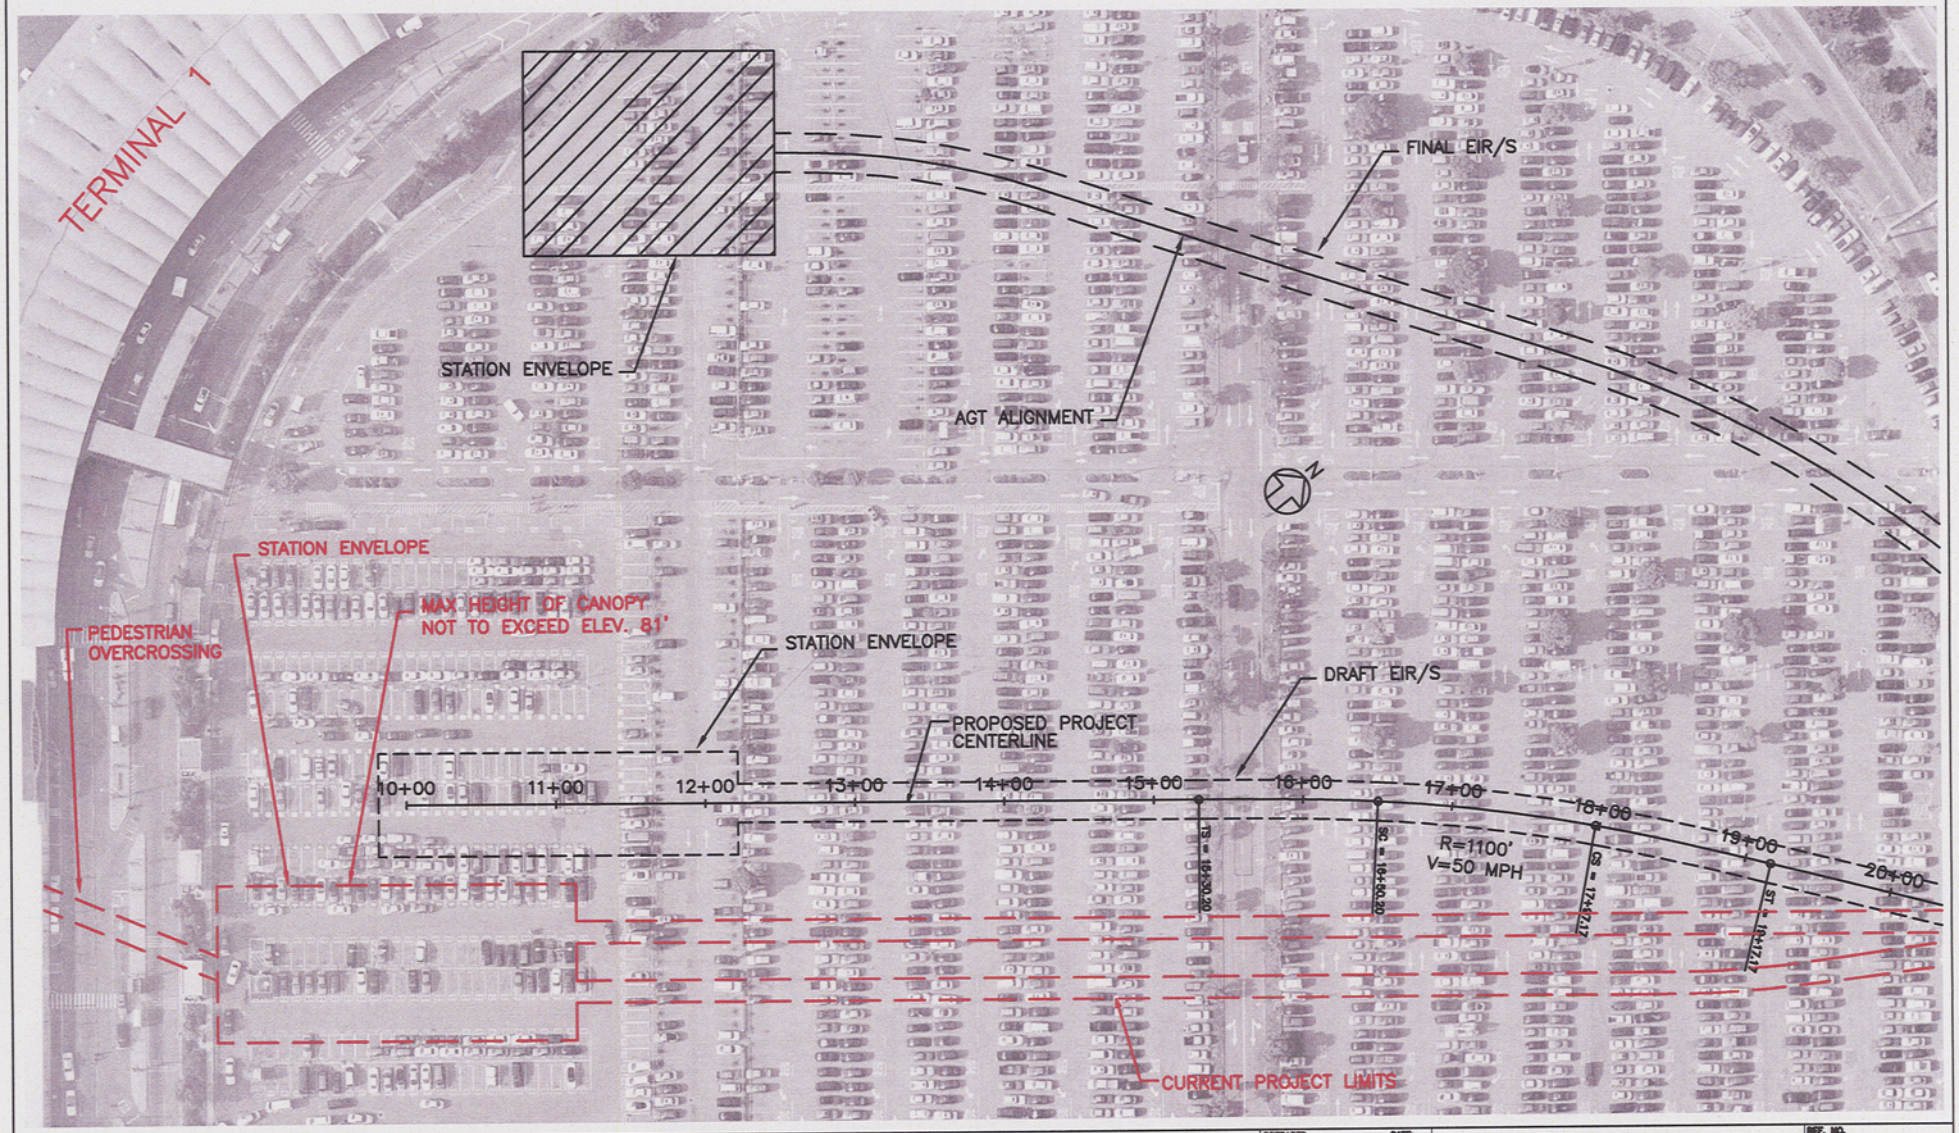

"PORT OF OAKLAND DATUM" IS 3.20' BELOW MEAN SEA LEVEL

Lea Elliott
General Engineering Consultant
785 Market Street 12th Floor
San Francisco CA 94103
415 908 6450 fax 415 908 6451
In Association with:
PARSONS BRINCKERHOFF
ACUMEN BUILDING ENTERPRISE
CORDOBA CORPORATION
McDONELL ASSOCIATES
MG ENGINEERING
PITTMAN & HAMES
PLS SURVEYS
SUBSURFACE CONSULTANTS
VBN ARCHITECTS

PB PARSONS BRINCKERHOFF
303 Second Street Suite 700N
San Francisco CA 94107
415 243 4600 fax 415 243 9501

PREPARED:	DATE:
CHANG	3/09/06
CHECKED:	
McFARLAND	3/09/06
APPROVED:	
McFARLAND	3/09/06

BART - OAKLAND INTERNATIONAL AIRPORT CONNECTOR

ALIGNMENT

REF. NO.	
SIZE: D	SCALE: 1"=40'
CONTRACT: 6G3970	REV.
SHEET NO.: C-1	PG. NO.: 1

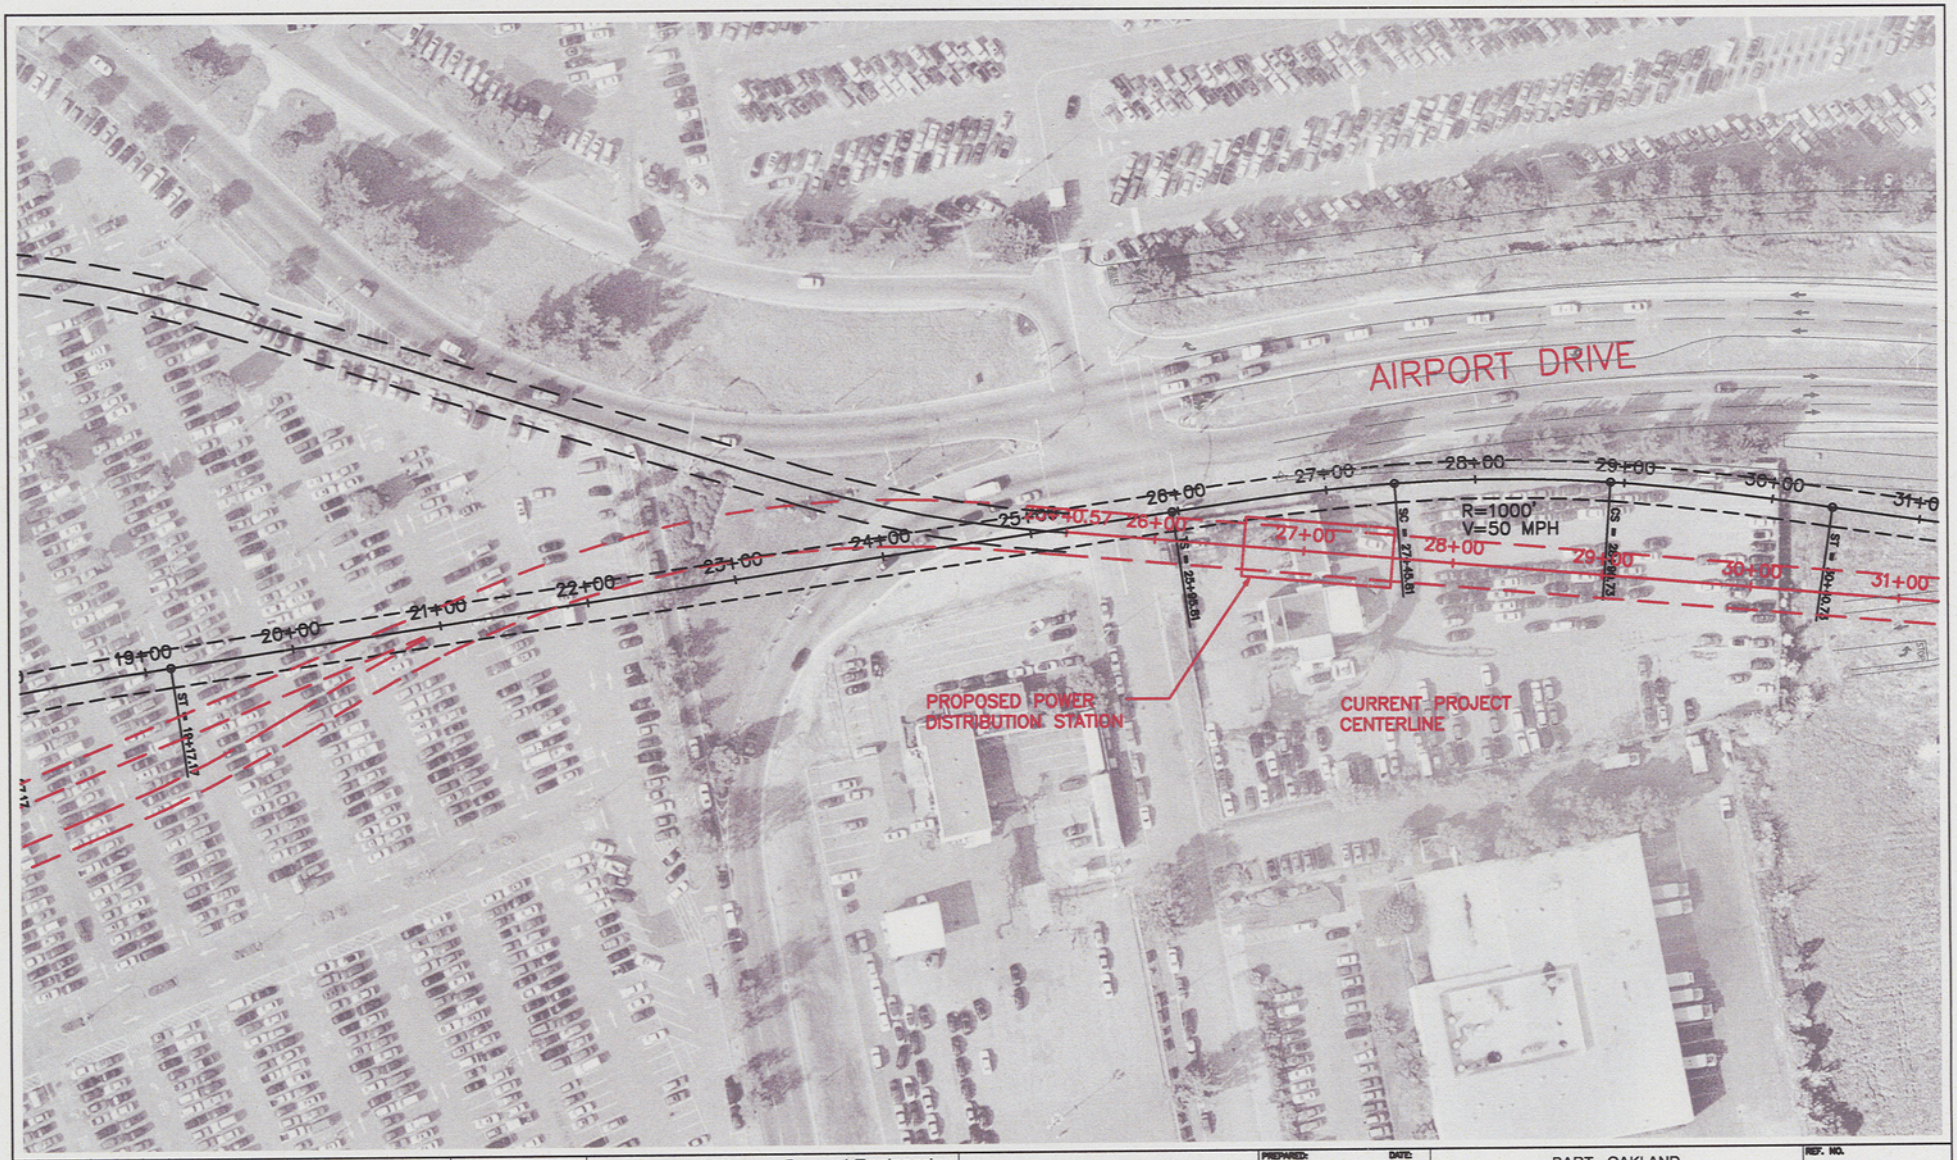

"PORT OF OAKLAND DATUM" IS 3.20' BELOW MEAN SEA LEVEL

Lea+Elliott
General Engineering Consultant
785 Market Street 12th Floor
San Francisco CA 94103
415 908 6450 fax 415 908 6451
In Association with:
PARSONS BRINCKERHOFF
AGUIMEN BUILDING ENTERPRISE
CORDOBA CORPORATION
McDOWELL ASSOCIATES
MG ENGINEERING
PITTMAN & HAMES
PLS SURVEYS
SUBSURFACE CONSULTANTS
VSN ARCHITECTS

PB PARSONS BRINCKERHOFF
303 Second Street Suite 700N
San Francisco CA 94107
415 243 4600 fax 415 243 9501

PREPARED:	DATE:
CHANG	3/9/06
CHECKED:	
McFARLAND	3/9/06
APPROVED:	
McFARLAND	3/9/06

BART - OAKLAND
INTERNATIONAL AIRPORT
CONNECTOR

ALIGNMENT

REF. NO.
SIZE: D | SCALE: 1"=40'
CONTRACT: 6G3970 | REV.
SHEET NO.: C-2 | PG. NO.: 2

T:\13158 - BART OIA\Design\Hegenberger\Copy of Submit-KC 022106\sht-02.dwg, 7/3/2006 10:55:37 AM

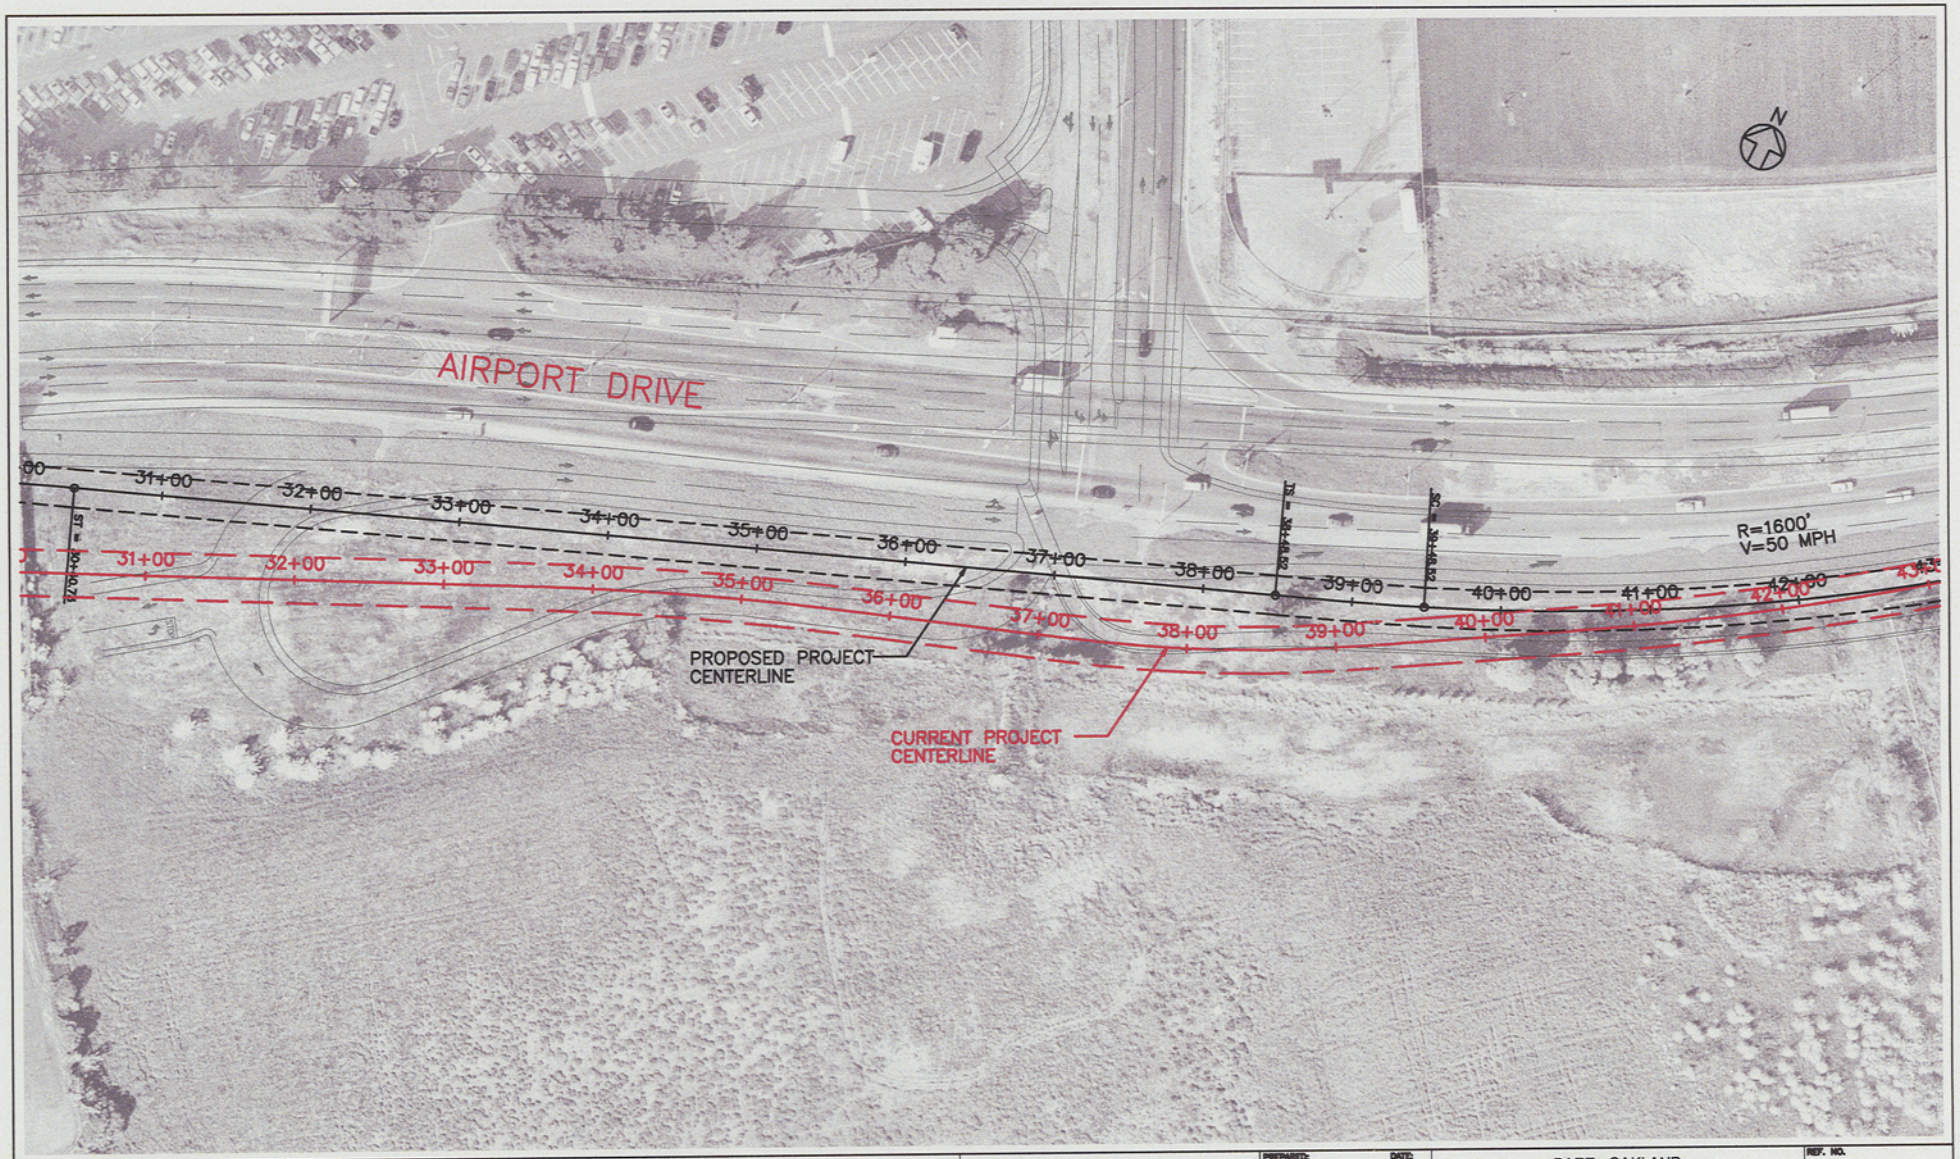
AIRPORT DRIVE
31+00
32+00
33+00
34+00
35+00
36+00
37+00
38+00
39+00
40+00
41+00
42+00
R=1600'
V=50 MPH
PROPOSED PROJECT CENTERLINE
CURRENT PROJECT CENTERLINE
N

| | | |