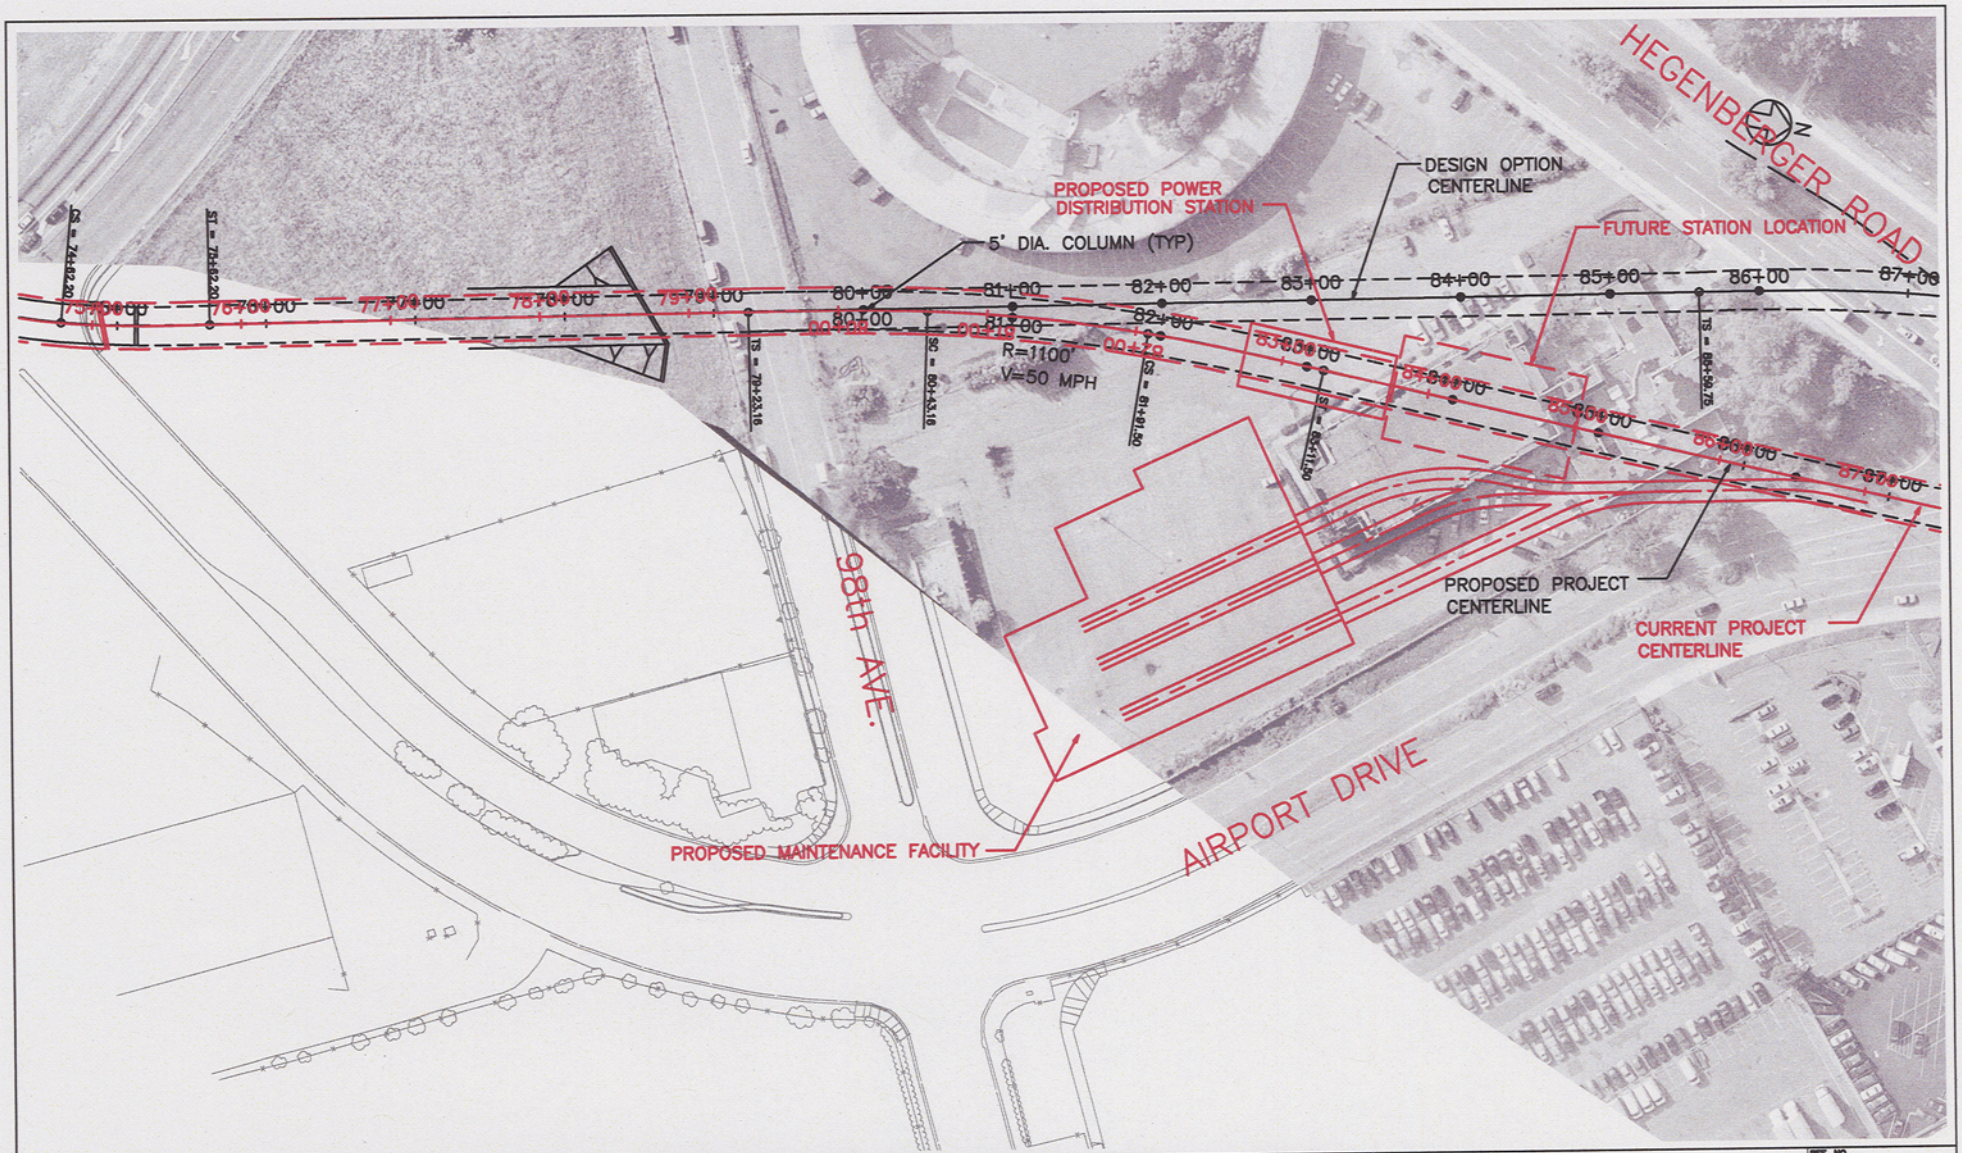

"PORT OF OAKLAND DATUM" IS 3.20' BELOW MEAN SEA LEVEL

Lea+Elliott
General Engineering Consultant
785 Market Street 12th Floor
San Francisco CA 94103
415 908 6450 fax 415 908 6451
In Association with:
PARSONS BRINCKERHOFF
ACUMEN BUILDING ENTERPRISE
CORDOBA CORPORATION
McDOWELL ASSOCIATES
MG ENGINEERING
PITTMAN & HAMES
PLS SURVEYS
SUBSURFACE CONSULTANTS
VBN ARCHITECTS

PB PARSONS BRINCKERHOFF
303 Second Street Suite 700N
San Francisco CA 94107
415 243 4600 fax 415 243 9501

	PREPARED:	DATE:
	CHANG	3/9/06
	CHECKED:	
	McFARLAND	3/9/06
	APPROVED:	
	McFARLAND	3/9/06

BART - OAKLAND INTERNATIONAL AIRPORT CONNECTOR

ALIGNMENT

REF. NO.
SIZE: D | SCALE: 1"=40'
CONTRACT: 6G3970 | REV.
SHEET NO.: C-7 | PG. NO.: 7

T:\13158 - BART OIA\Design\Hegenberger\Copy of Submit-KC 022106\sht-07.dwg, 7/3/2006 11:46:47 AM

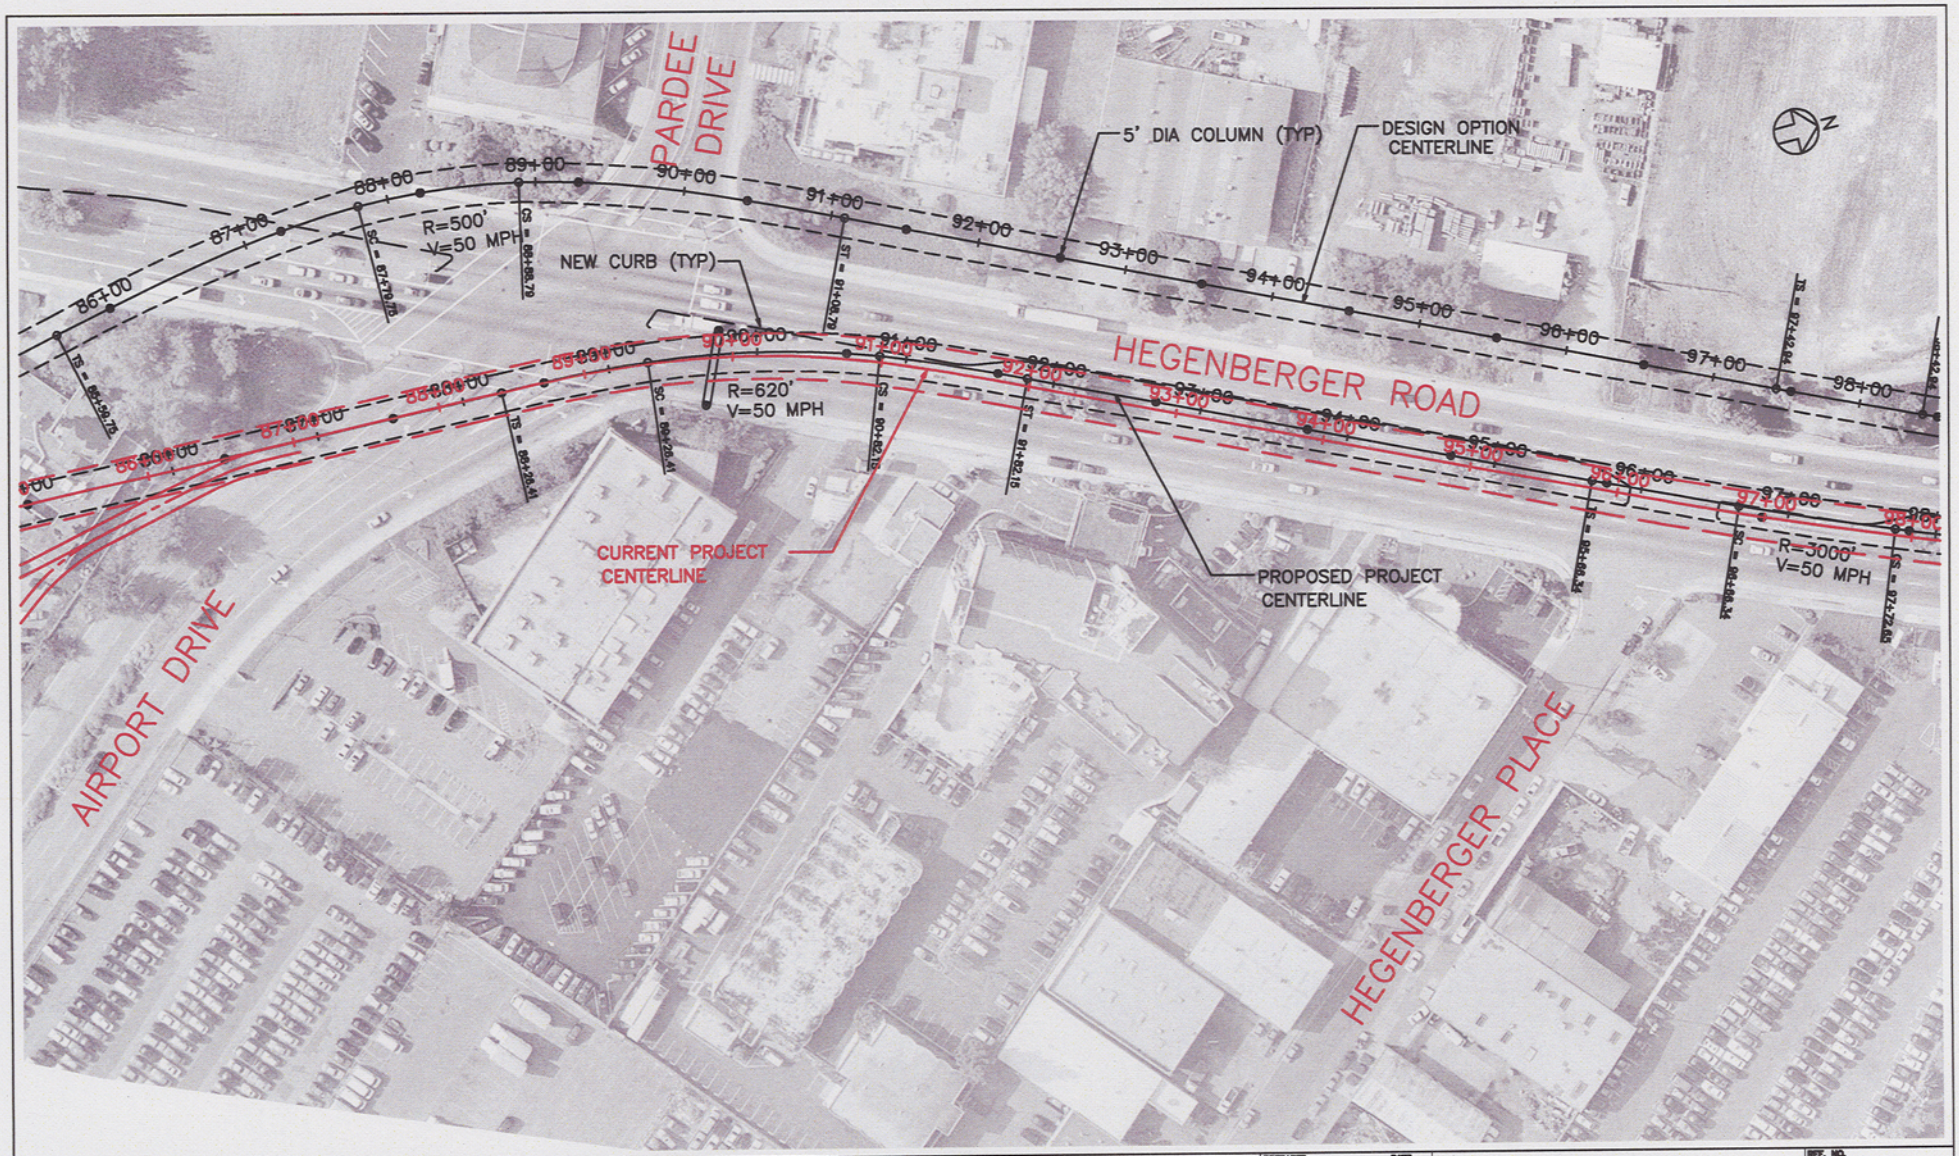

*PORT OF OAKLAND DATUM IS 3.20' BELOW MEAN SEA LEVEL

Lea+Elliott
General Engineering Consultant
785 Market Street 12th Floor
San Francisco CA 94103
415 908 6450 fax 415 908 6451
In Association with:
PARSONS BRINCKERHOFF
ACUMEN BUILDING ENTERPRISE
CORDOBA CORPORATION
McDOWELL ASSOCIATES
MG ENGINEERING
PITTMAN & HAMES
PLS SURVEYS
SUBSURFACE CONSULTANTS
VBN ARCHITECTS

PB PARSONS BRINCKERHOFF
303 Second Street Suite 700N
San Francisco CA 94107
415 243 4600 fax 415 243 9501

PREPARED: CHANG	DATE: 3/9/06	
CHECKED: McFARLAND	3/9/06	
APPROVED: McFARLAND	3/9/06	

BART - OAKLAND INTERNATIONAL AIRPORT CONNECTOR

ALIGNMENT

REV. NO.	
SIZE: D	SCALE: 1"=40'
CONTRACT: 6G3970	REV.
SHEET NO.: C-8	PG. NO.: 8

T:\13158 - BART OIA\Design\Hegenberger\Copy of Submit-KC 022106\sht-08.dwg, 7/3/2006 1:15:20 PM

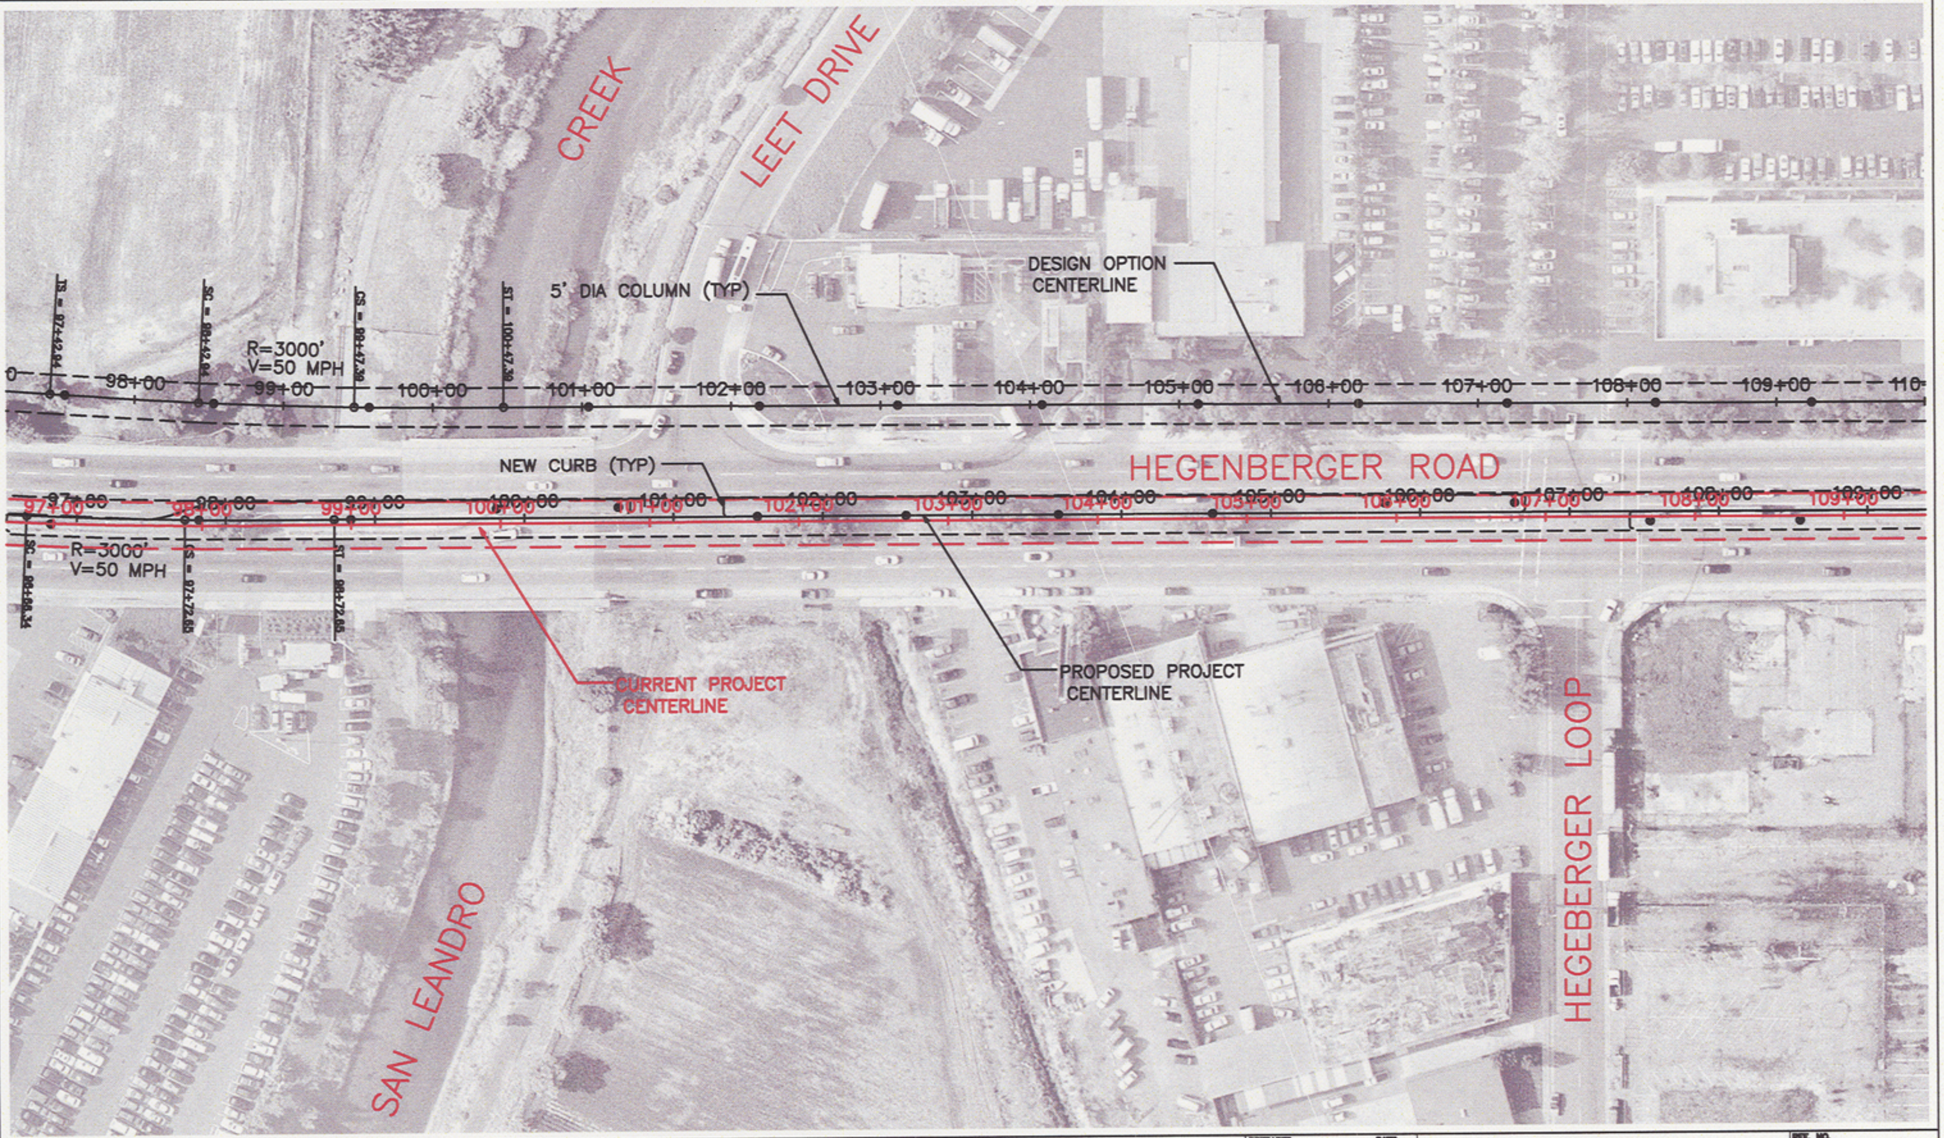

"PORT OF OAKLAND DATUM" IS 3.20' BELOW MEAN SEA LEVEL

Lea+Elliott General Engineering Consultant
785 Market Street 12th Floor
San Francisco CA 94103
415 908 6450 fax 415 908 6451

In Association with:
PARSONS BRINCKERHOFF, ACUMEN BUILDING ENTERPRISE, CORDOBA CORPORATION, McDOWELL ASSOCIATES, MG ENGINEERING, PITTMAN & HAMES, PLS SURVEYS, SUBSURFACE CONSULTANTS, VBN ARCHITECTS

PB PARSONS BRINCKERHOFF
303 Second Street Suite 700N
San Francisco CA 94107
415 243 4600 fax 415 243 9501

PREPARED:	DATE:
CHANG	3/9/06
CHECKED: McFARLAND	3/9/06
APPROVED: McFARLAND	3/9/06

BART - OAKLAND INTERNATIONAL AIRPORT CONNECTOR

ALIGNMENT

REF. NO.
SIZE: D SCALE: 1"=40'
CONTRACT: 6G3970 REV.
SHEET NO.: C-9 PG. NO.: 9

T:\13158 - BART OIA\Design\Hegenberger\Copy of Submit-KC 022106\sht-09.dwg, 7/3/2006 1:38:44 PM