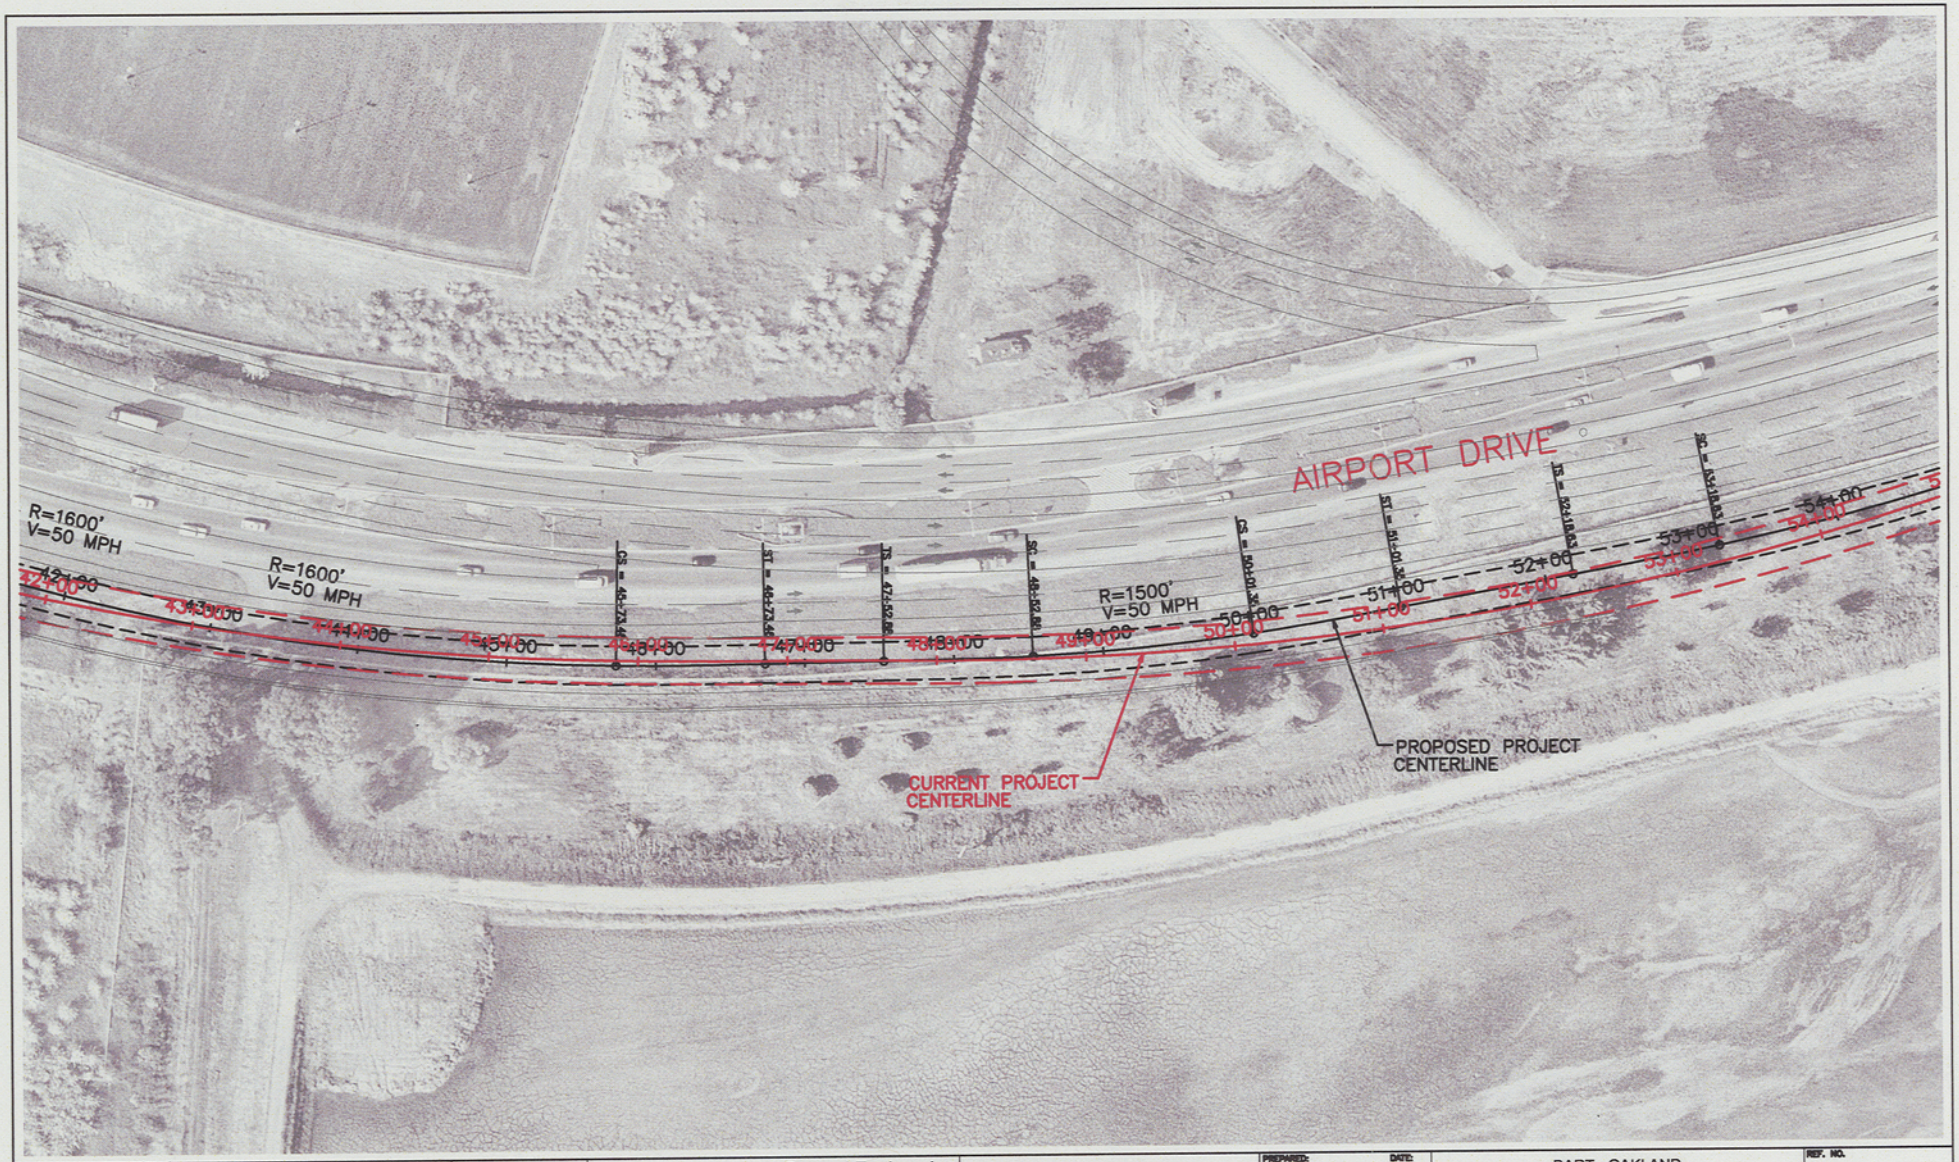

NO.	DATE	BY	CHKD.	APP.	DESCRIPTION

*PORT OF OAKLAND DATUM IS 3.20' BELOW MEAN SEA LEVEL

Lea+Elliott
General Engineering Consultant
785 Market Street 12th Floor
San Francisco CA 94103
415 908 6450 fax 415 908 6451
In Association with:
PARSONS BRINCKERHOFF
ACUMEN BUILDING ENTERPRISE
CORDOBA CORPORATION
McDOWELL ASSOCIATES
MG ENGINEERING
PITTMAN & HAMES
PLS SURVEYS
SUBSURFACE CONSULTANTS
VBN ARCHITECTS

PB PARSONS BRINCKERHOFF
303 Second Street Suite 700N
San Francisco CA 94107
415 243 4600 fax 415 243 9501

		DATE:
PREPARED:	CHANG	3/9/06
CHECKED:	McFARLAND	3/9/06
APPROVED:	McFARLAND	3/9/06

BART - OAKLAND
INTERNATIONAL AIRPORT
CONNECTOR

ALIGNMENT

REF. NO.	
SIZE: D	SCALE: 1"=40'
CONTRACT: 6G3970	REV.
SHEET NO.: C-4	PG. NO.: 4

T:\13158 - BART OIA\Design\Hegenberger\Copy of Submit-KC 022106\sht-04.dwg, 7/3/2006 11:14:09 AM

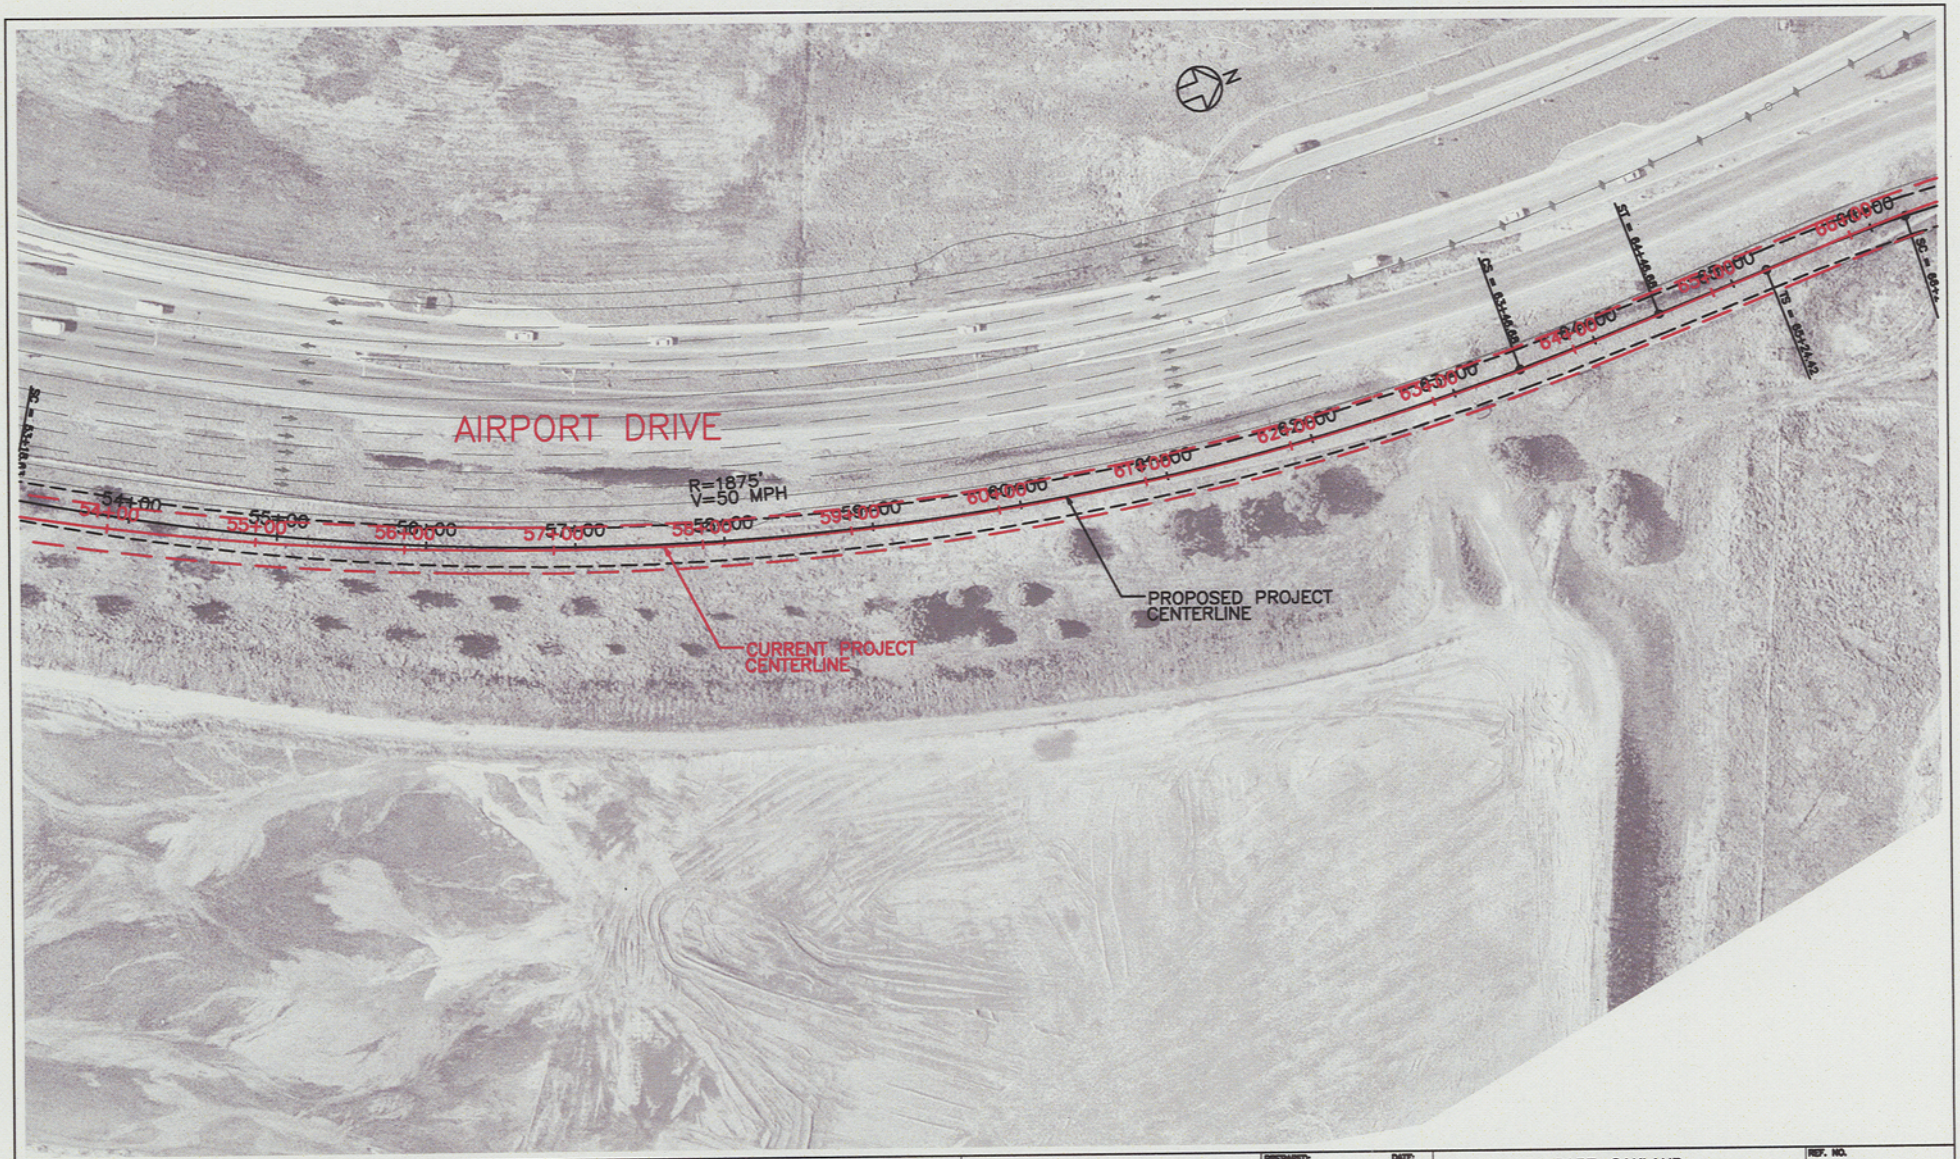

*PORT OF OAKLAND DATUM IS 3.20' BELOW MEAN SEA LEVEL

Lea+Elliott
General Engineering Consultant
785 Market Street 12th Floor
San Francisco CA 94103
415 908 6450 fax 415 908 6451
In Association with:
PARSONS BRINCKERHOFF
ACUMEN BUILDING ENTERPRISE
CORDOBA CORPORATION
McDOWELL ASSOCIATES
MG ENGINEERING
PITTMAN & HAMES
PLS SURVEYS
SUBSURFACE CONSULTANTS
VBN ARCHITECTS

PB PARSONS BRINCKERHOFF
303 Second Street Suite 700N
San Francisco CA 94107
415 243 4600 fax 415 243 9501

PREPARED:	CHANG	DATE: 3/9/06
CHECKED:	McFARLAND	3/9/06
APPROVED:	McFARLAND	3/9/06

BART - OAKLAND INTERNATIONAL AIRPORT CONNECTOR

ALIGNMENT

REF. NO.
SIZE: D | SCALE: 1"=40'
CONTRACT: 6G3970 | REV.
SHEET NO.: C-5 | PG. NO.: 5

T:\13158 - BART OIA\Design\Hegenberger\Copy of Submit-KC 022106\sht-05.dwg, 7/3/2006 11:22:23 AM

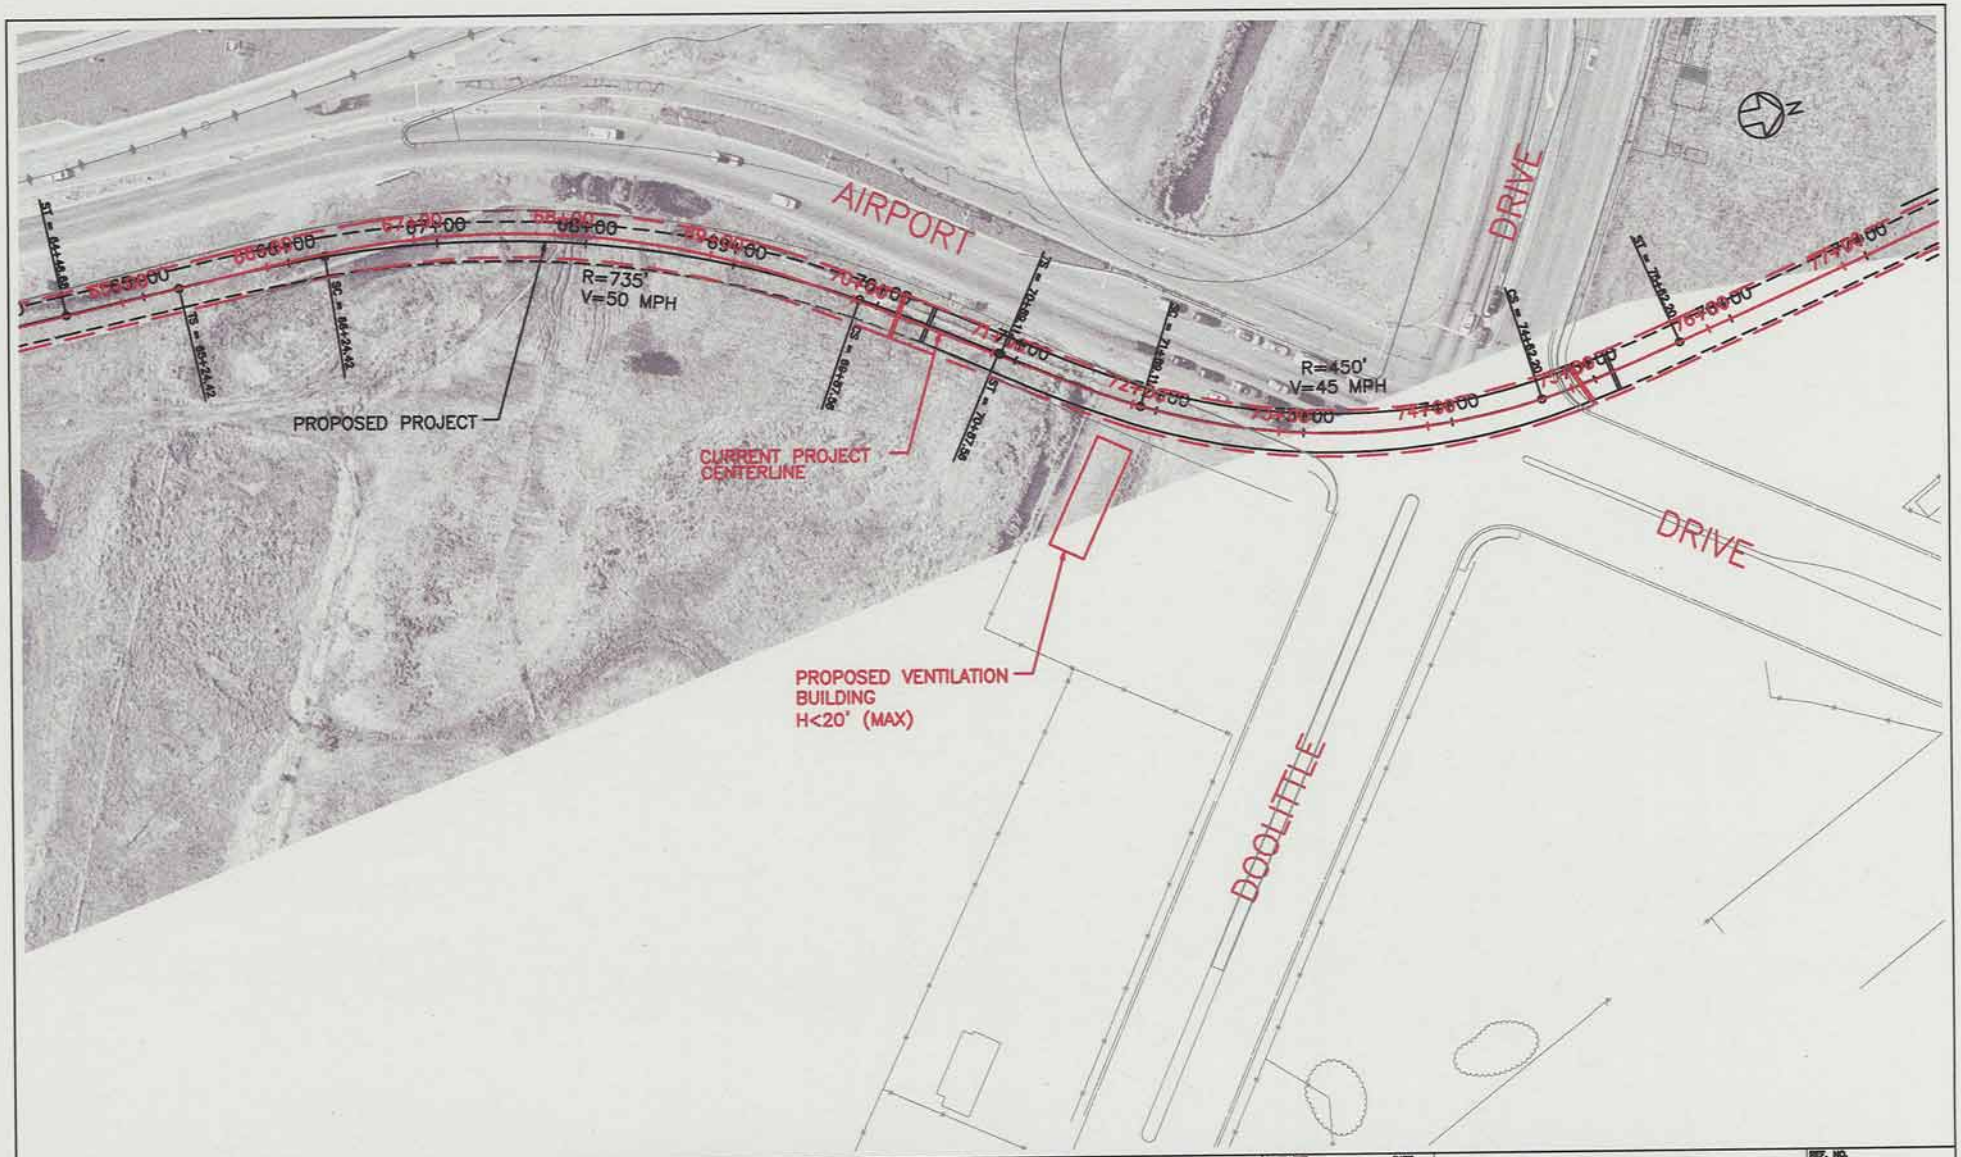

"PORT OF OAKLAND DATUM" IS 3.20' BELOW MEAN SEA LEVEL

Lea+Elliott
General Engineering Consultant
785 Market Street 12th Floor
San Francisco CA 94103
415 908 6450 fax 415 908 6451
In Association with:
PARSONS BRINCKERHOFF
ACUMEN BUILDING ENTERPRISE
CORDOBA CORPORATION
McDOWELL ASSOCIATES
MG ENGINEERING
PITTMAN & HAMILS
PLS SURVEYS
SUBSURFACE CONSULTANTS
VBN ARCHITECTS

PB PARSONS BRINCKERHOFF
303 Second Street Suite 700N
San Francisco CA 94107
415 243 4600 fax 415 243 9501

	PREPARED:	DATE:
	CHANG	3/9/06
	CHECKED: McFARLAND	3/9/06
	APPROVED: McFARLAND	3/9/06

BART - OAKLAND INTERNATIONAL AIRPORT CONNECTOR

ALIGNMENT

REF. NO.
SIZE: D | SCALE: 1"=40'
CONTRACT: 6G3970 | REV.
SHEET NO.: C-6 | PG. NO.: 6

T:\13158 - BART OIA\Design\Hegenberger\Copy of Submit-KC 022106\sht-06.dwg, 7/3/2006 11:33:48 AM